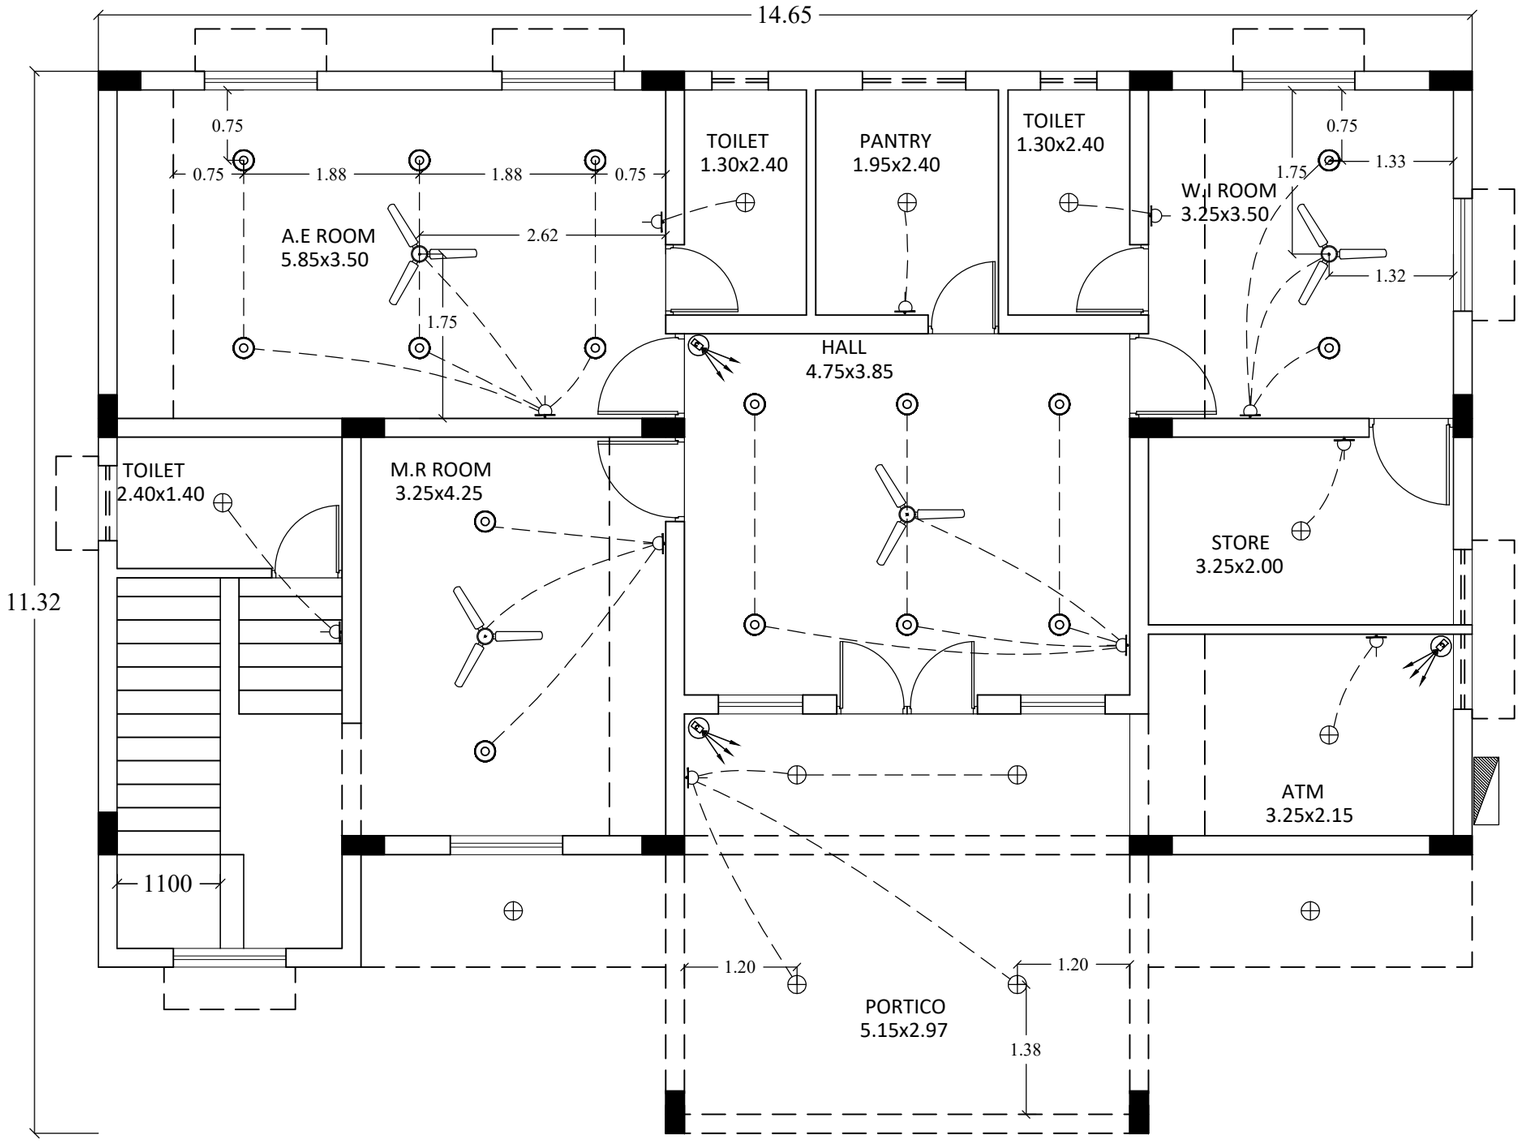

METER BOARD

FANCY BOX

JUNCTION BOX

FAN

SWITCH POINT

CAMERA POINT

A.E	A.E.E (B & V)M-2	E.E (CSTR, B & V) M

GOOD FOR CONSTRUCTION

S
E W
N

TITLE:-

GROUND FLOOR
ELECTRICAL DETAIL

NOTE :

1) All dimension are to be checked on site
2) Drawings are not to be scaled
3) All dimension are in Meters
4) In case of any discrepancy consultation with the engineer is mandatory prior to construction on site
5) All the relevant architectural, structural & service drawing shall be refered prior to construction on site.